




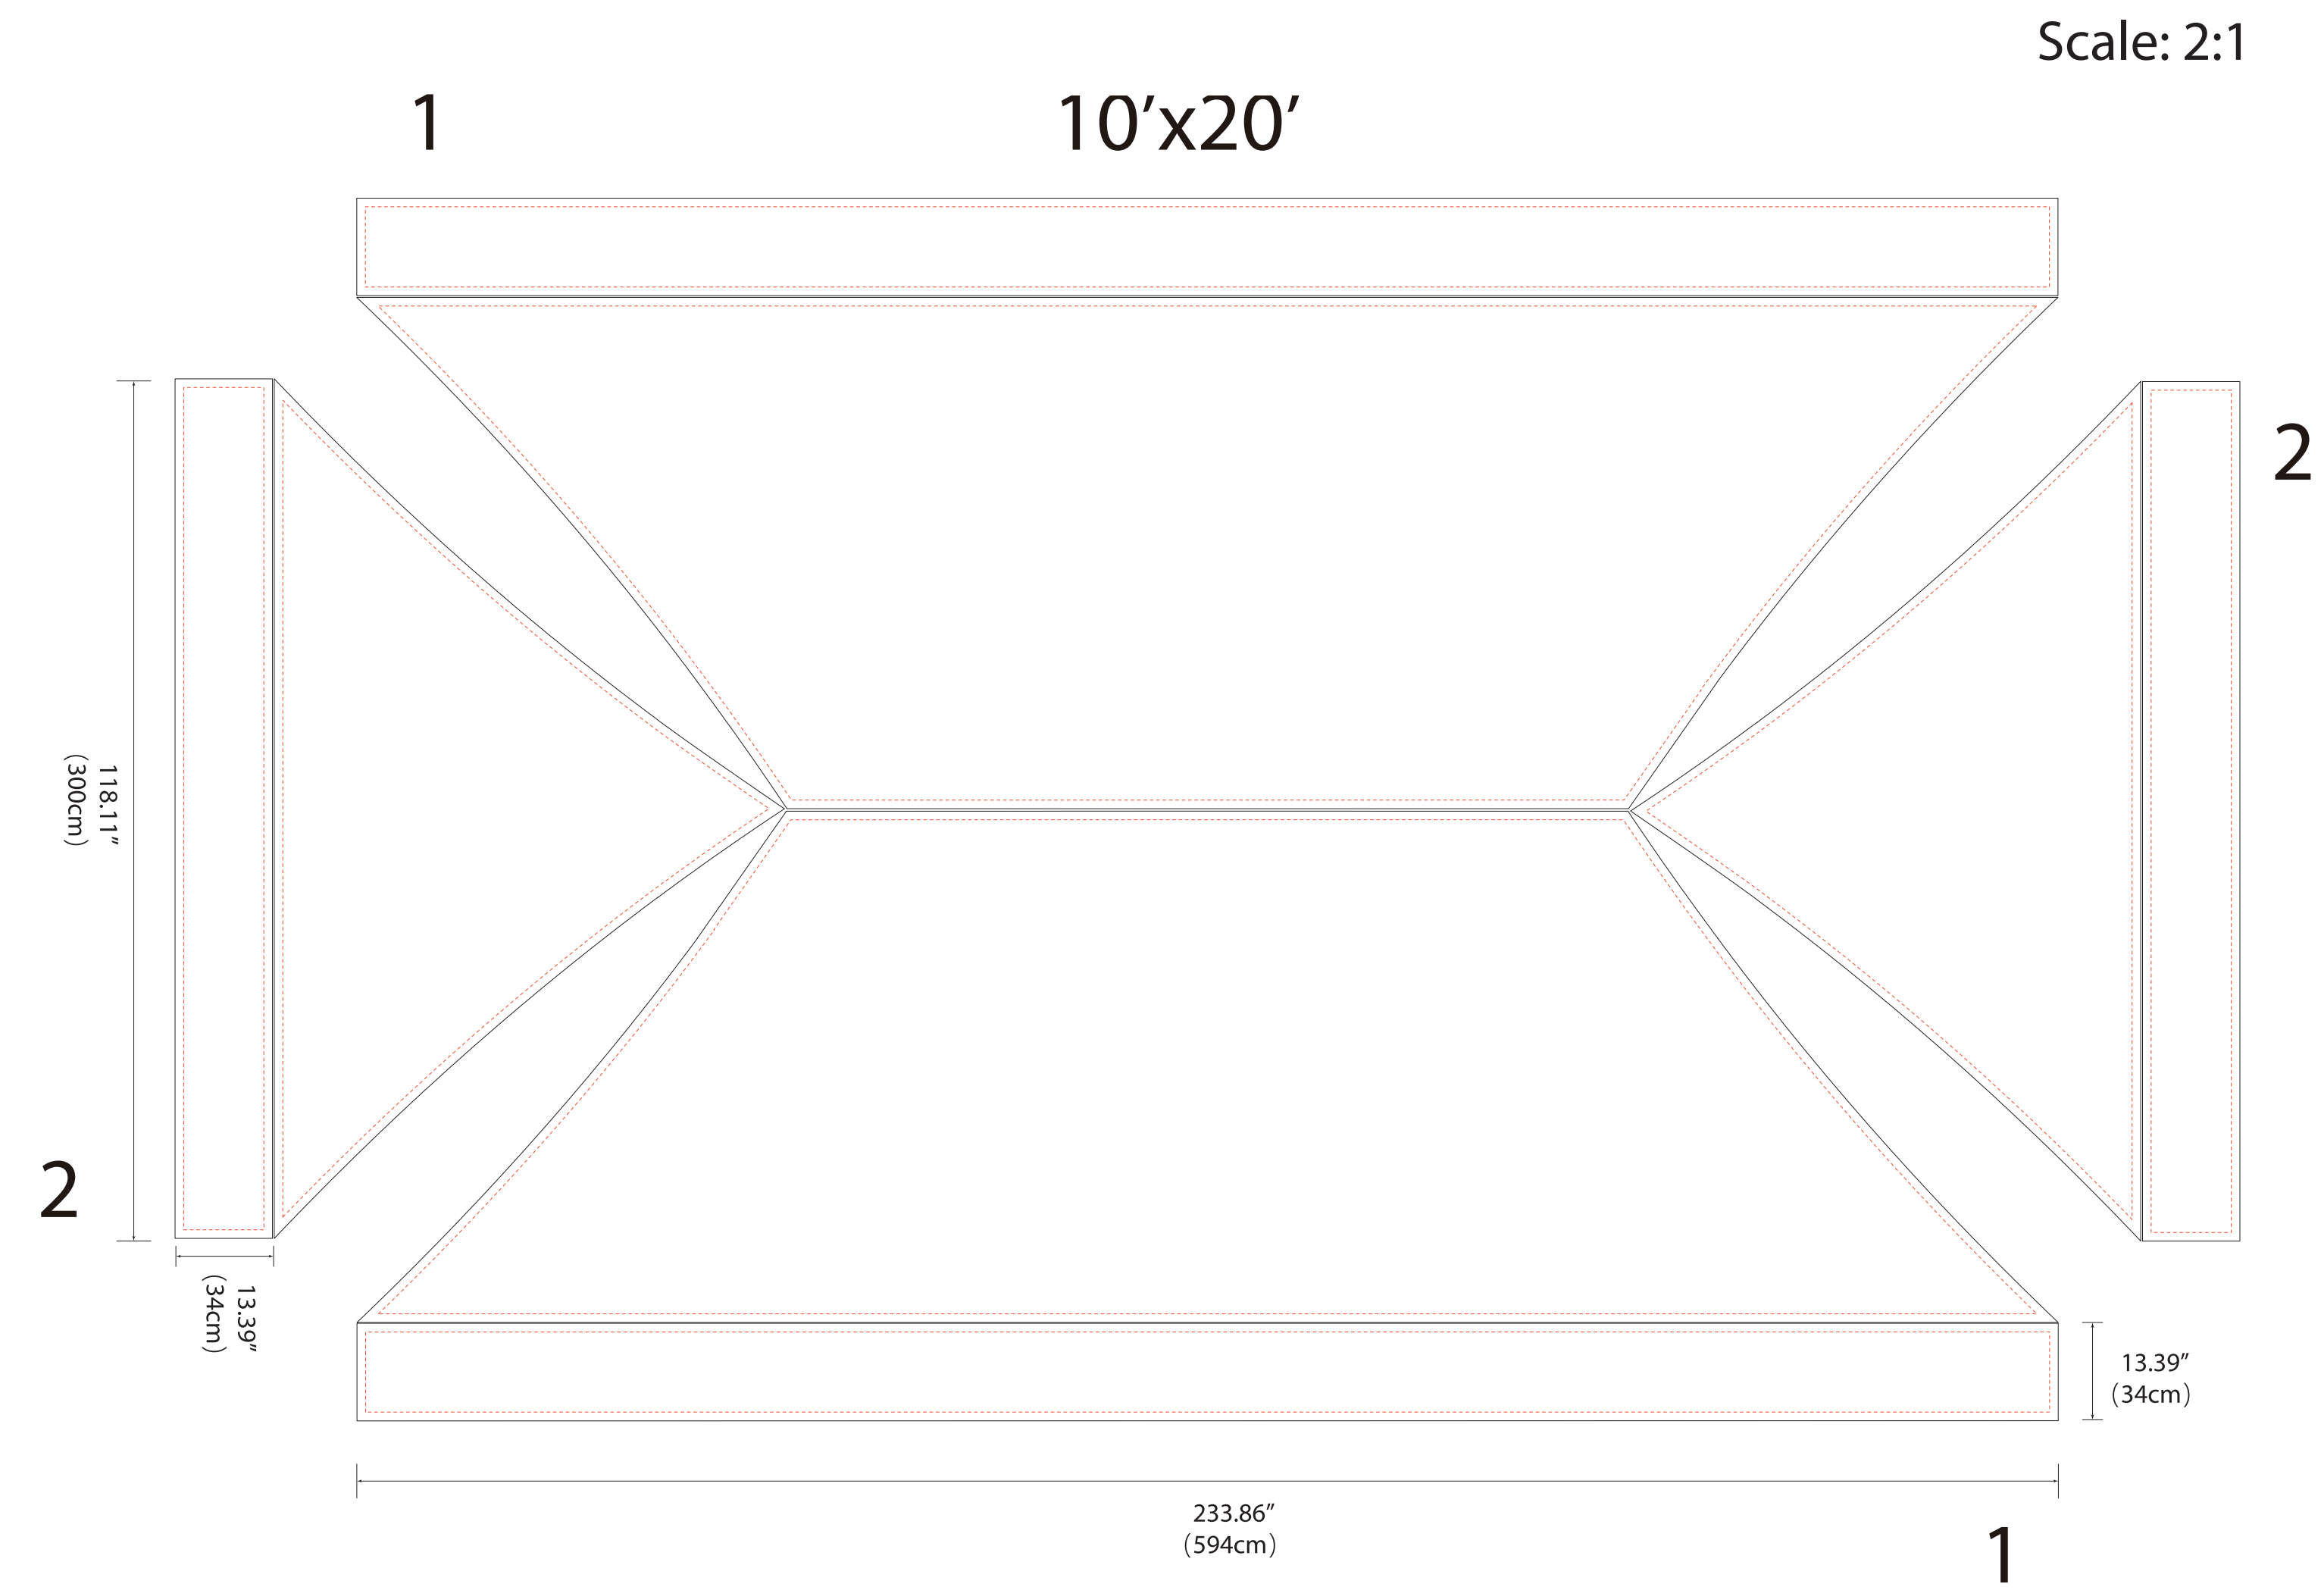

Inside Full wall

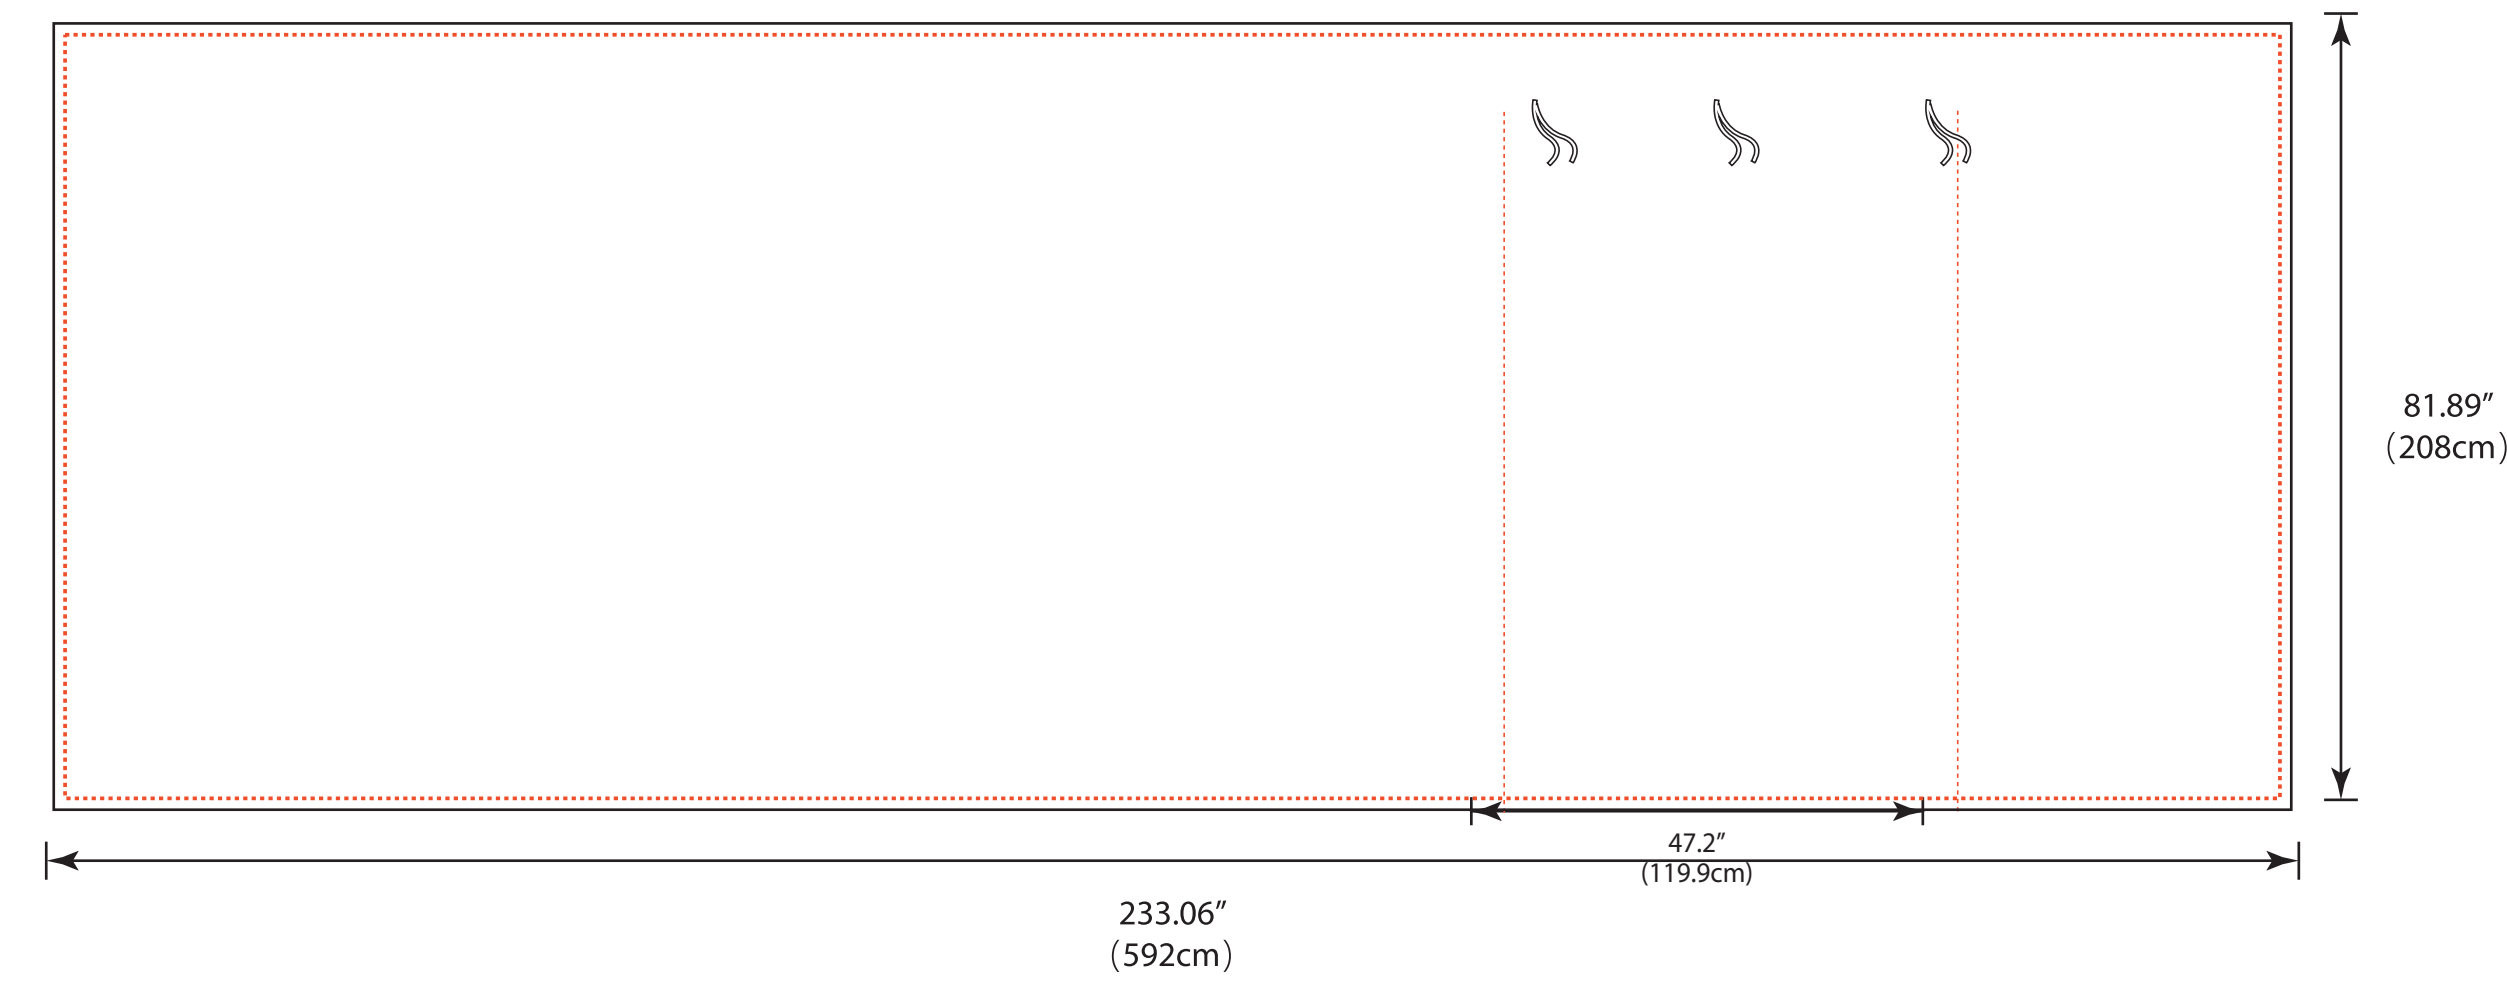


Outside Full wall

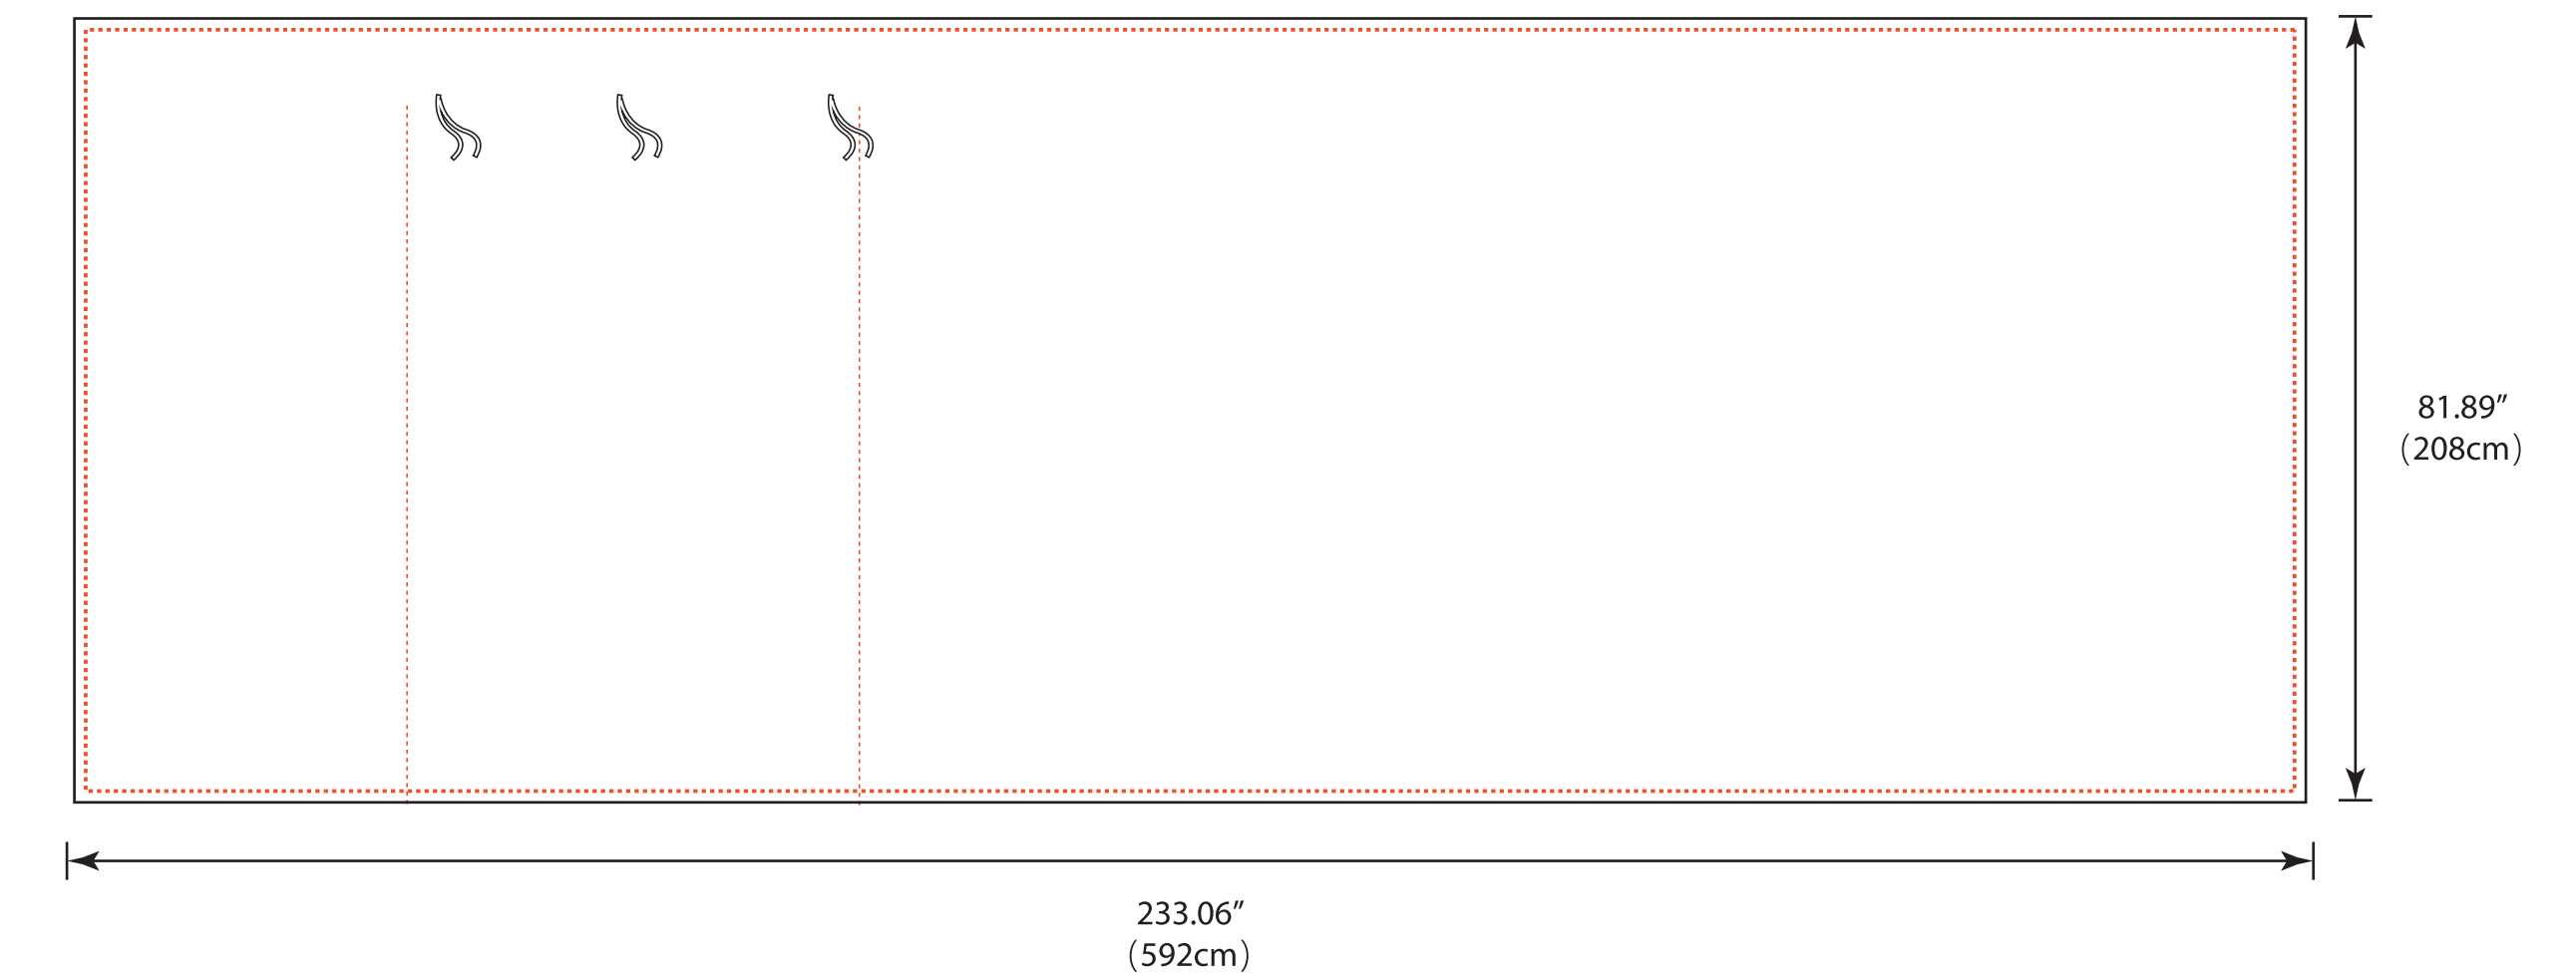


Scale: 2:1


Inside Full wall

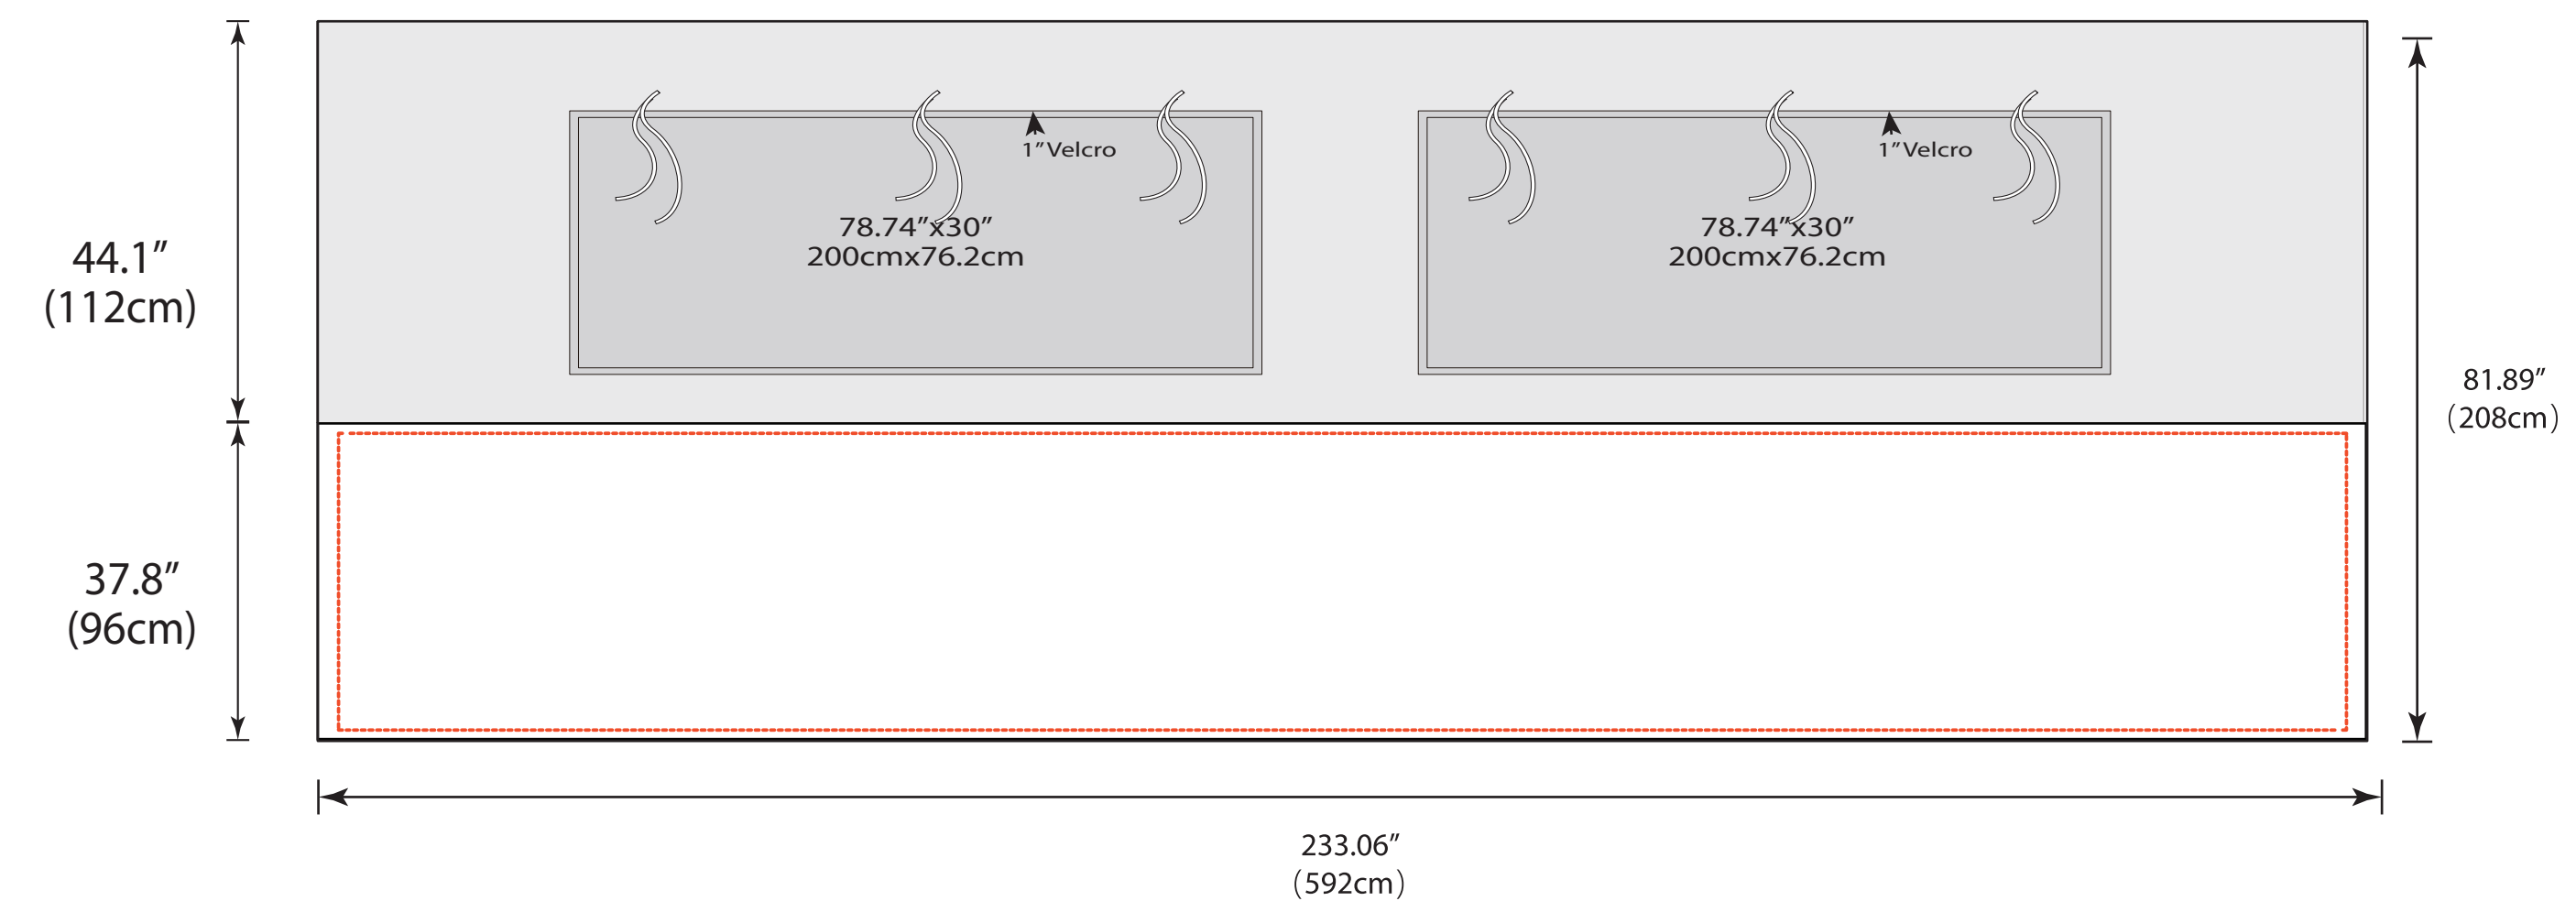


Outside Full wall

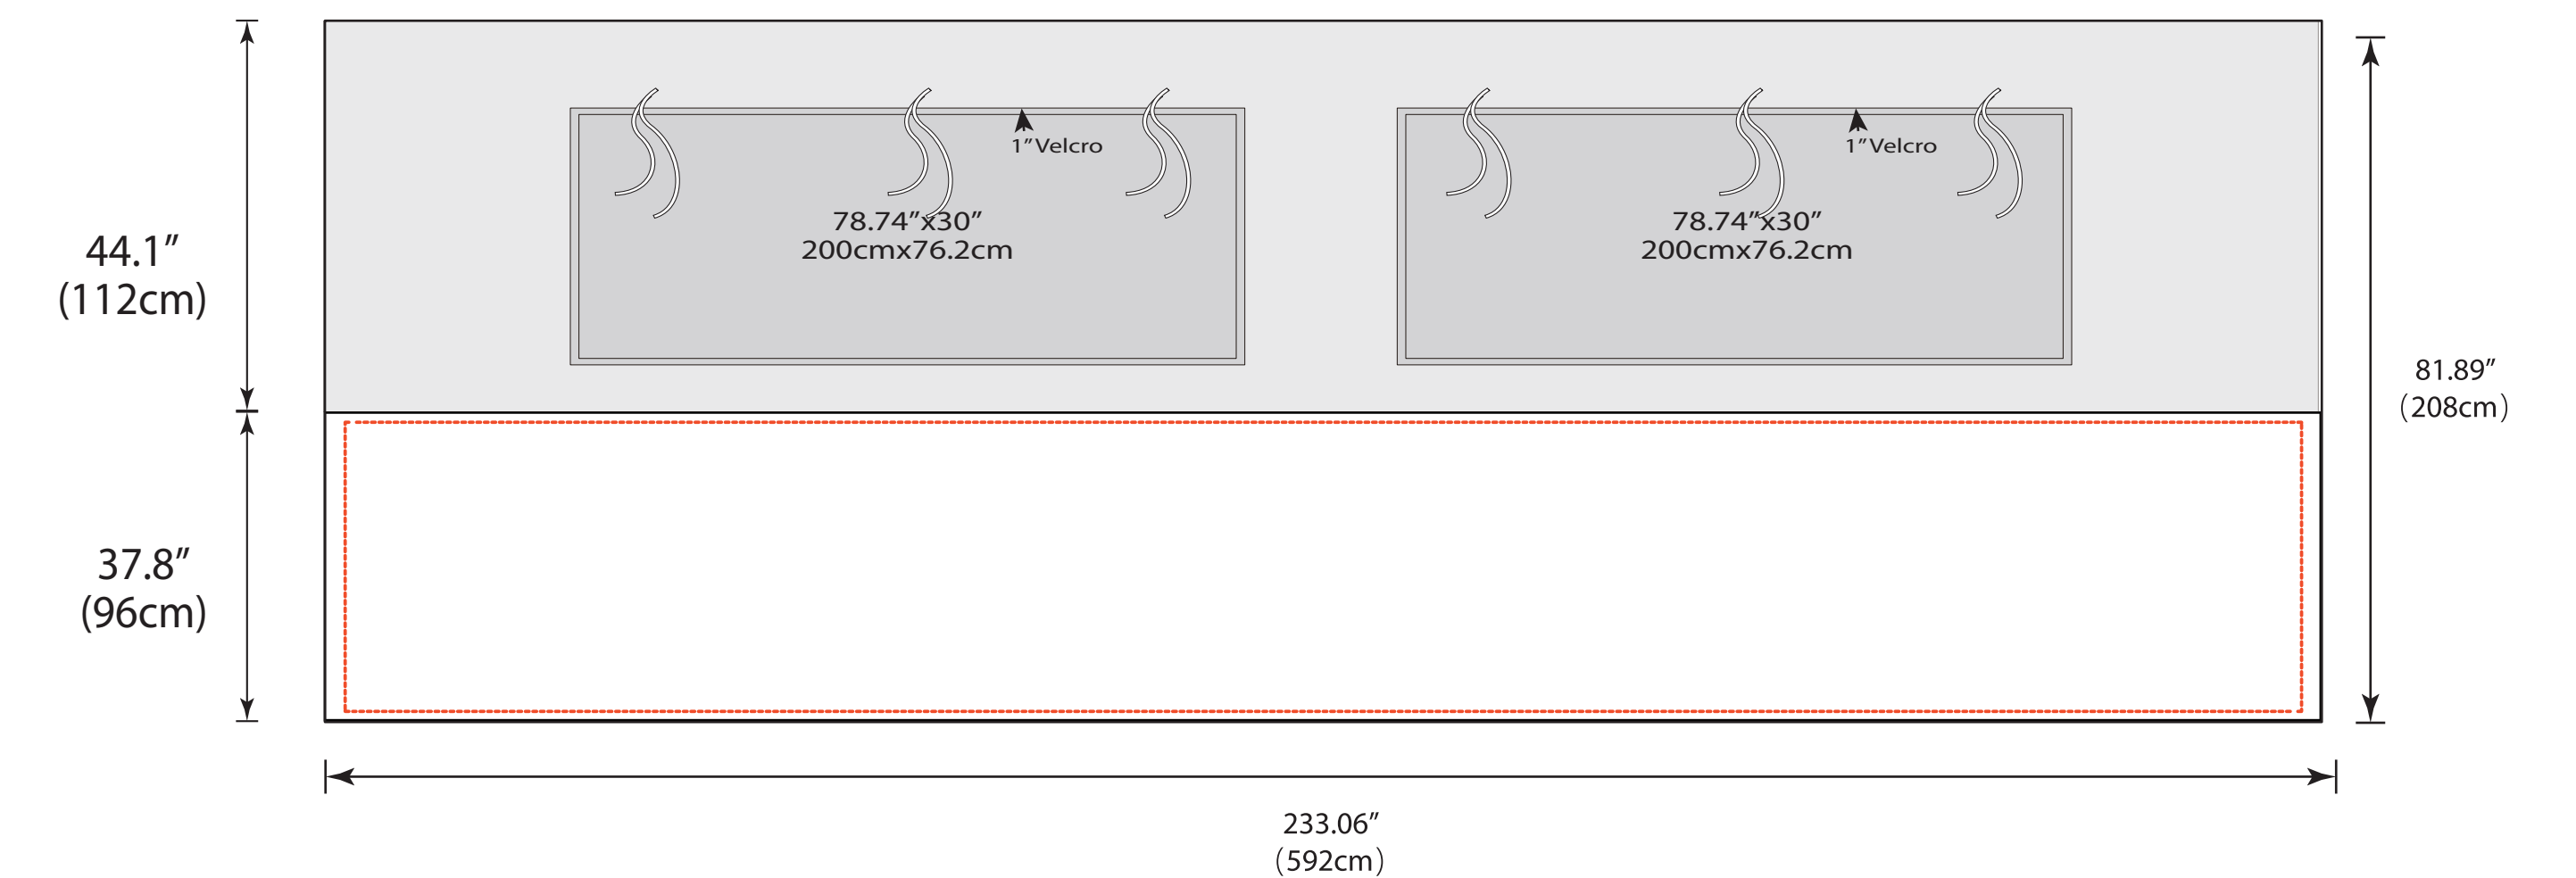


Inside Full wall Left

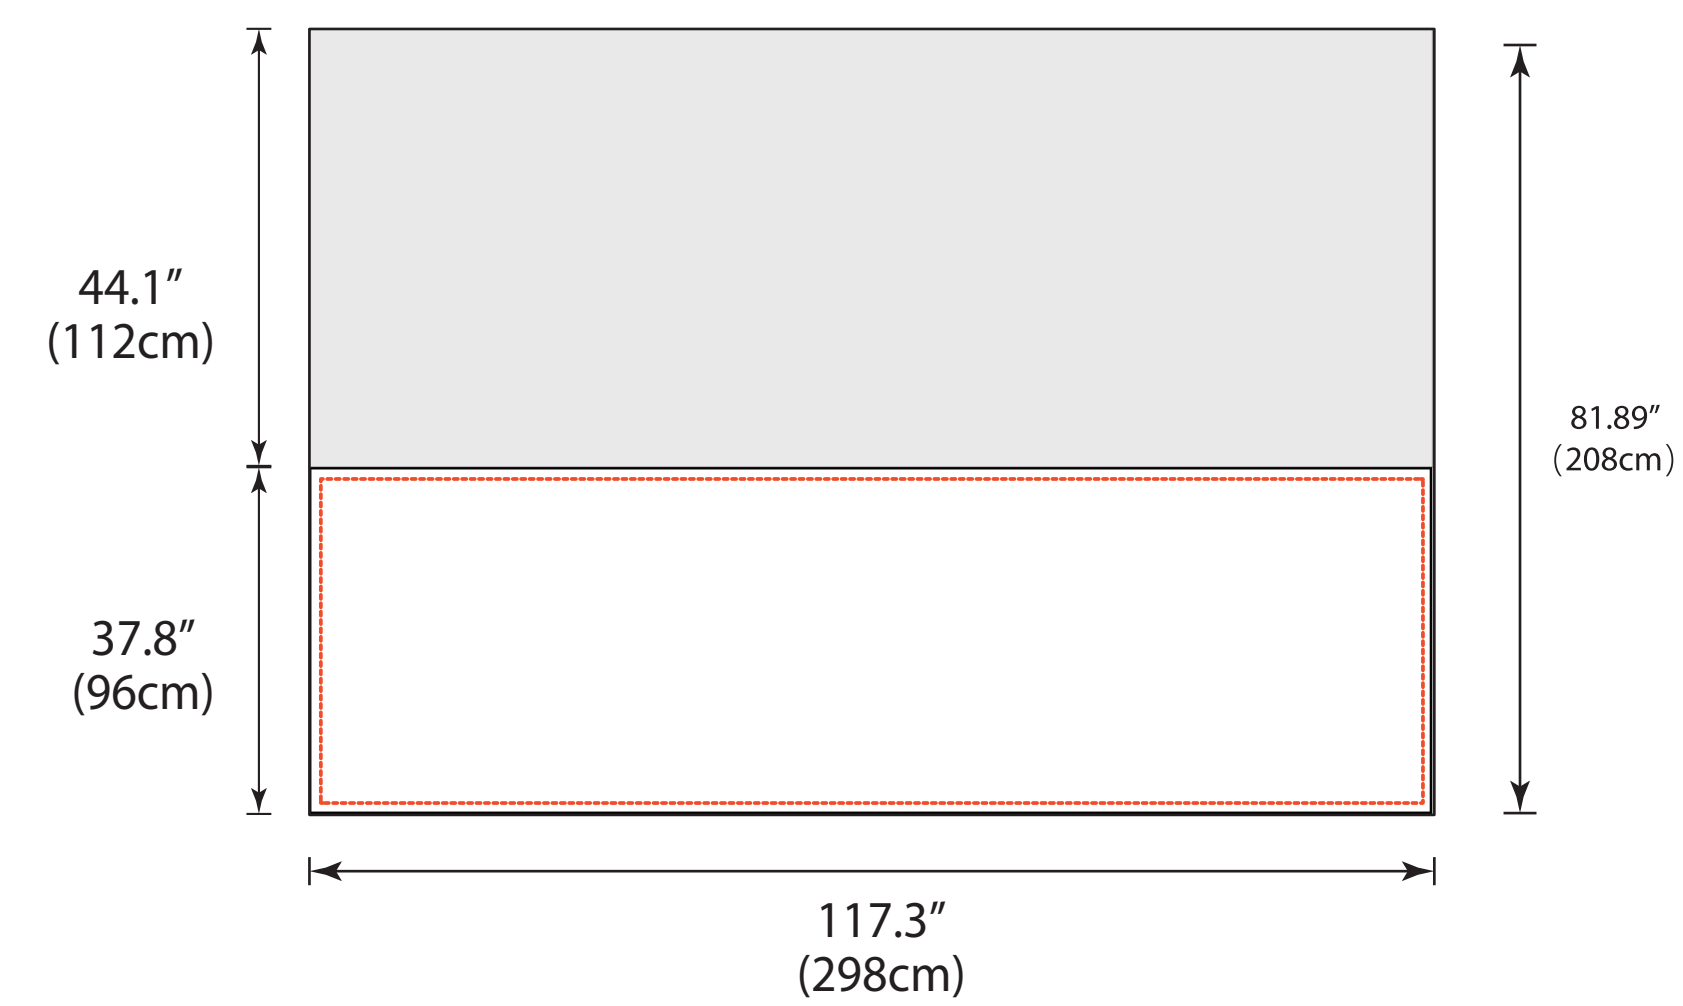

Outside Full wall Left

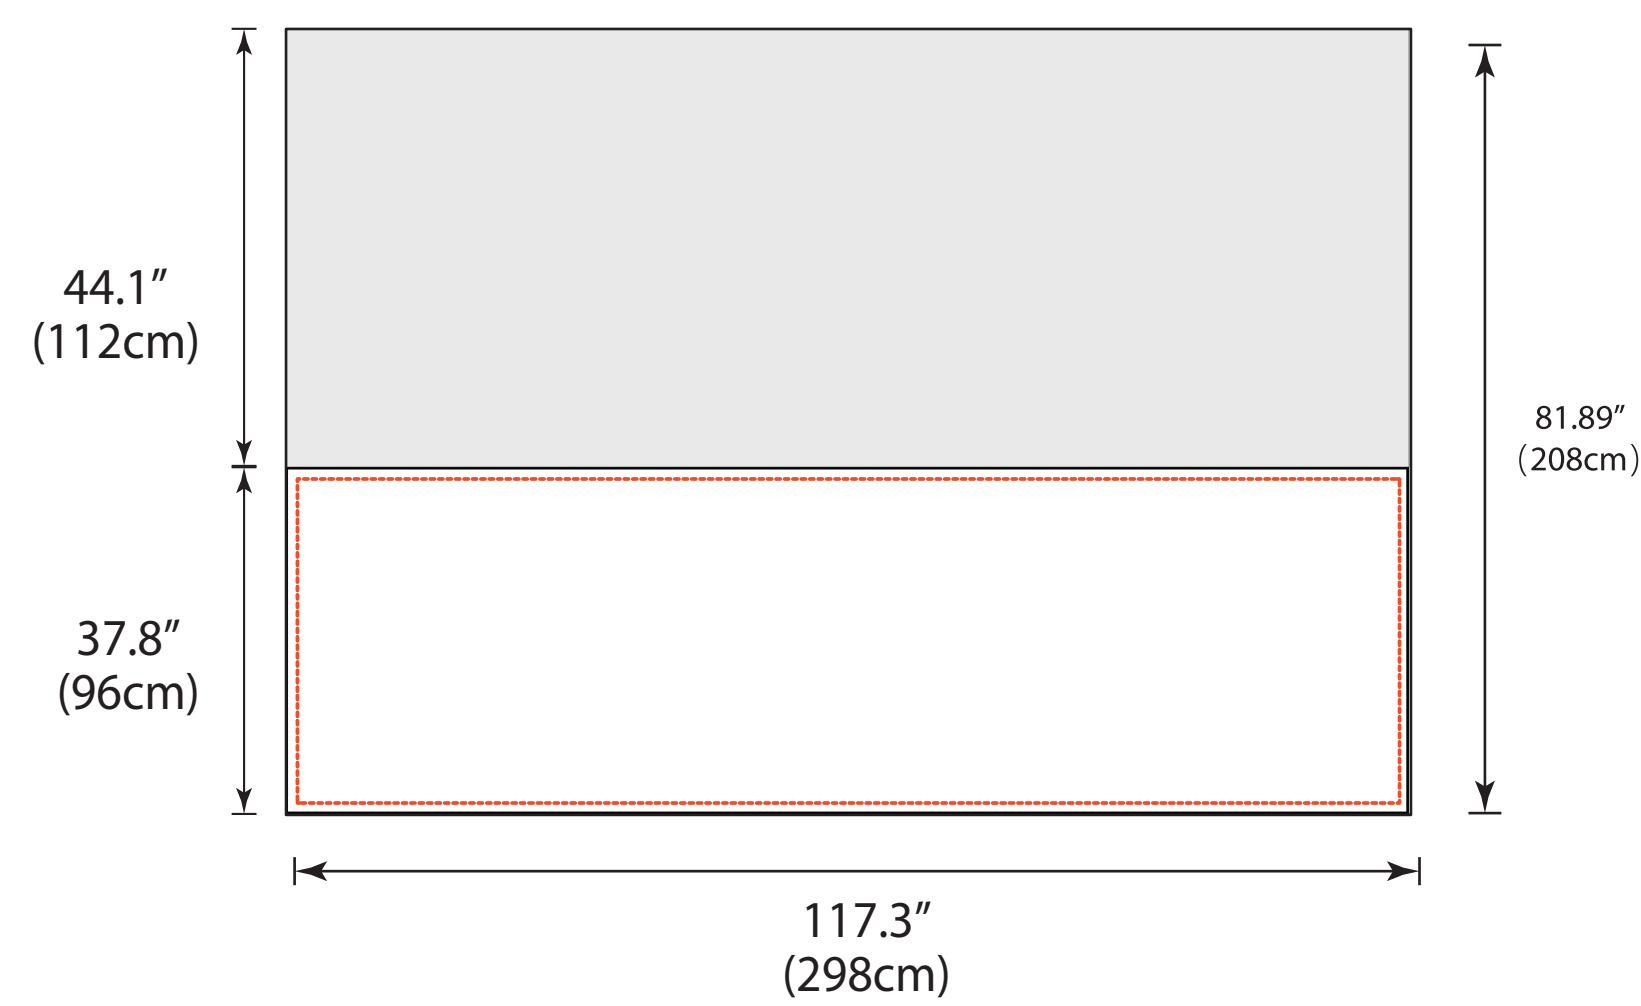

Inside Full wall Right

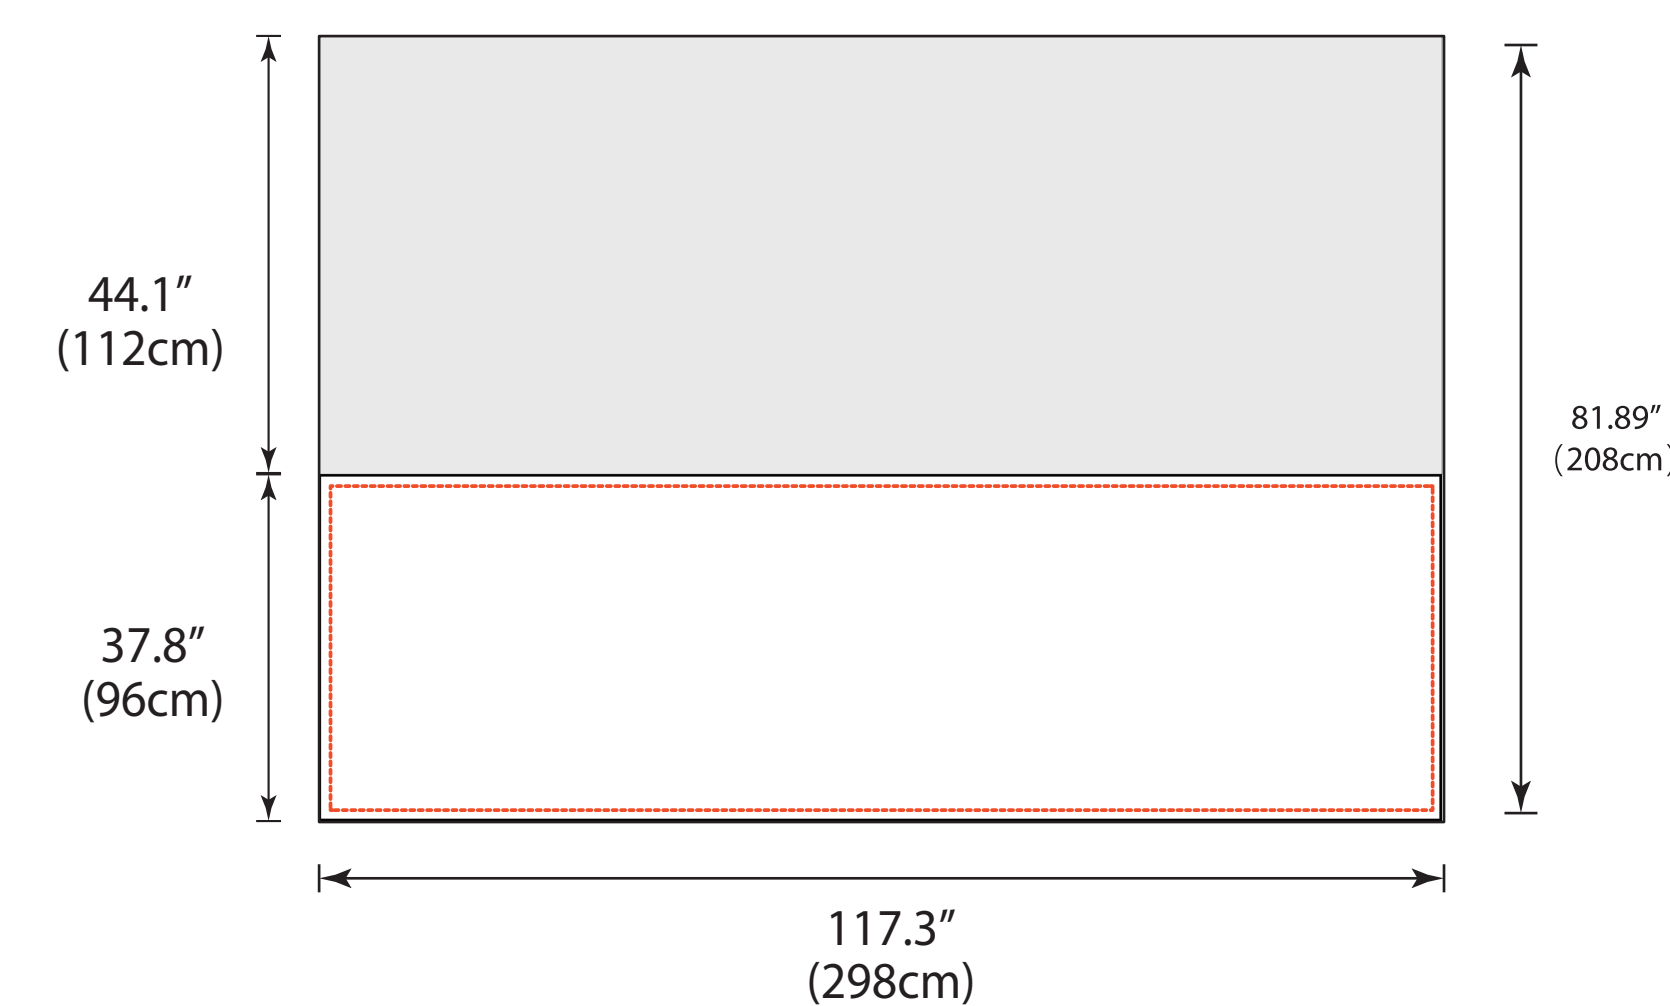

Outside Full wall Right

